PUMP STATION SECTION A-A

PUMP STATION DETAIL DRAWING

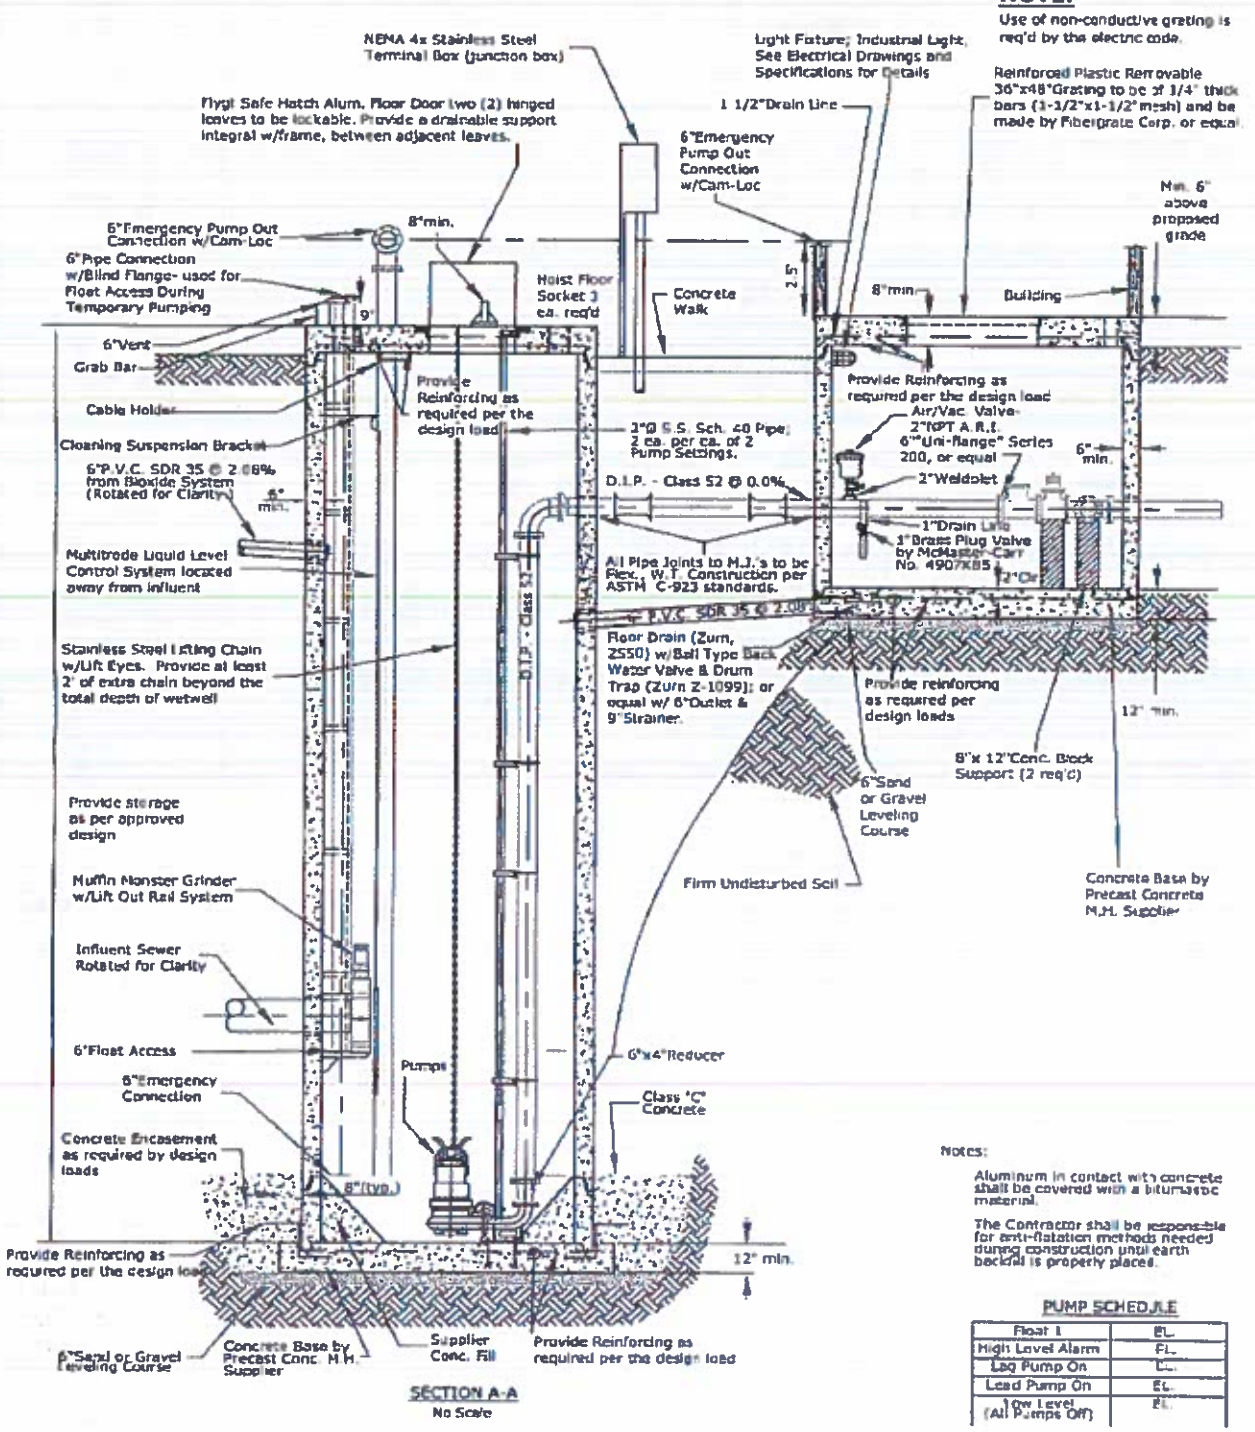

City of Marysville **Division of Wastewater**	**STANDARD CONSTRUCTION DRAWING**	
Approved: _____ Wastewater Superintendent 2/9/2016 Date	**Pump Station Section A-A**	Drawing No. **SAS-37**